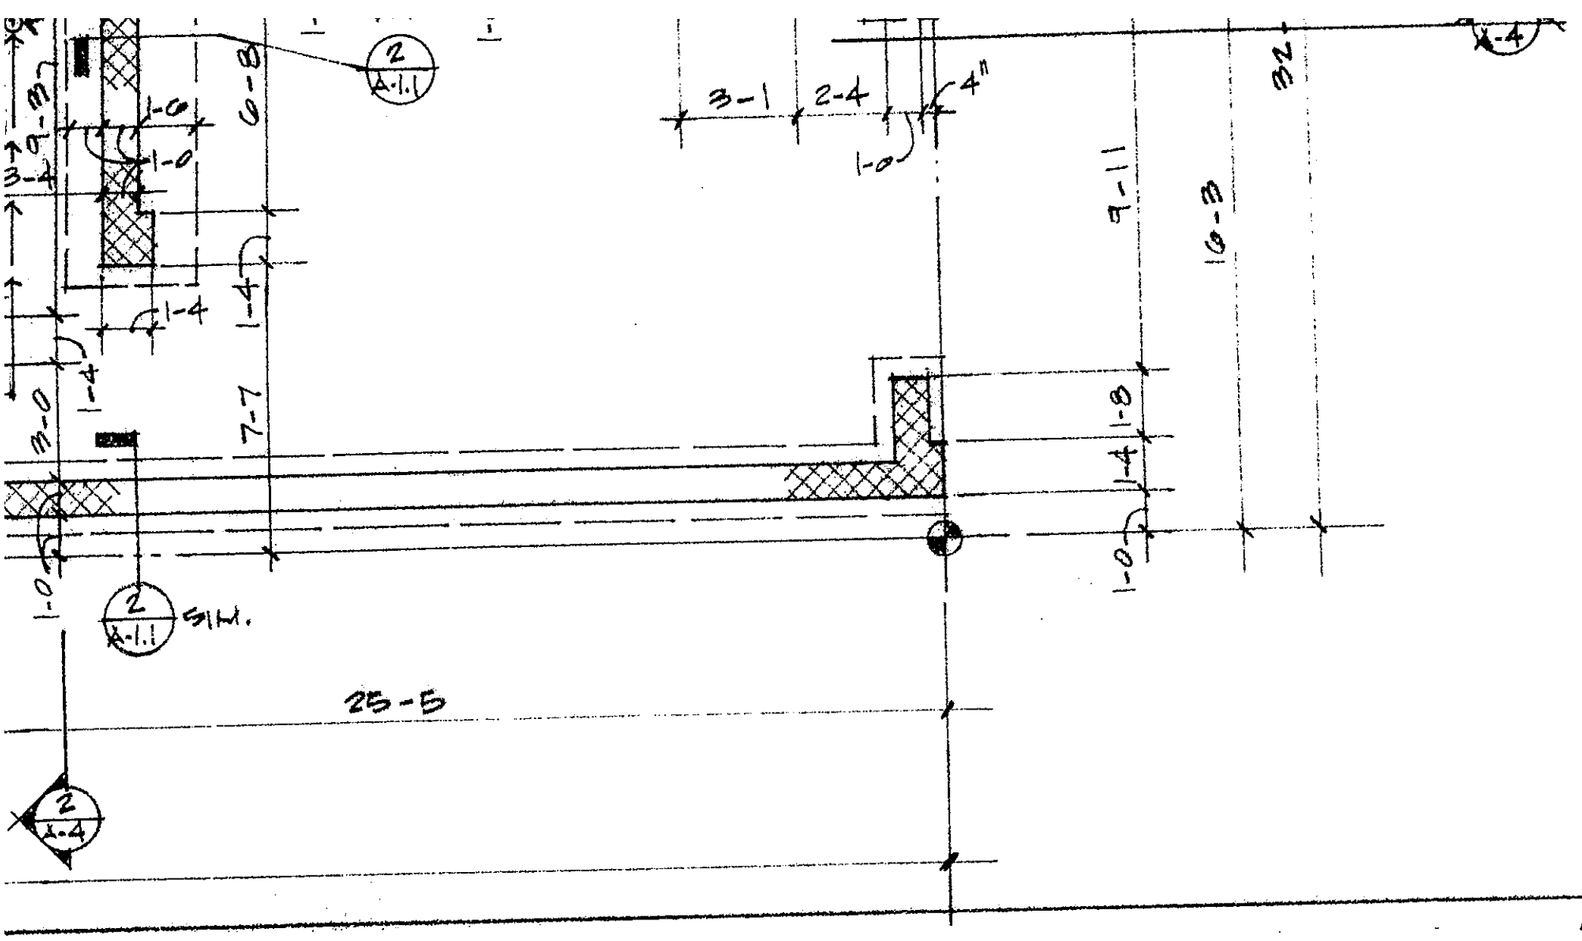

SCALE 1/4" = 1-0

1

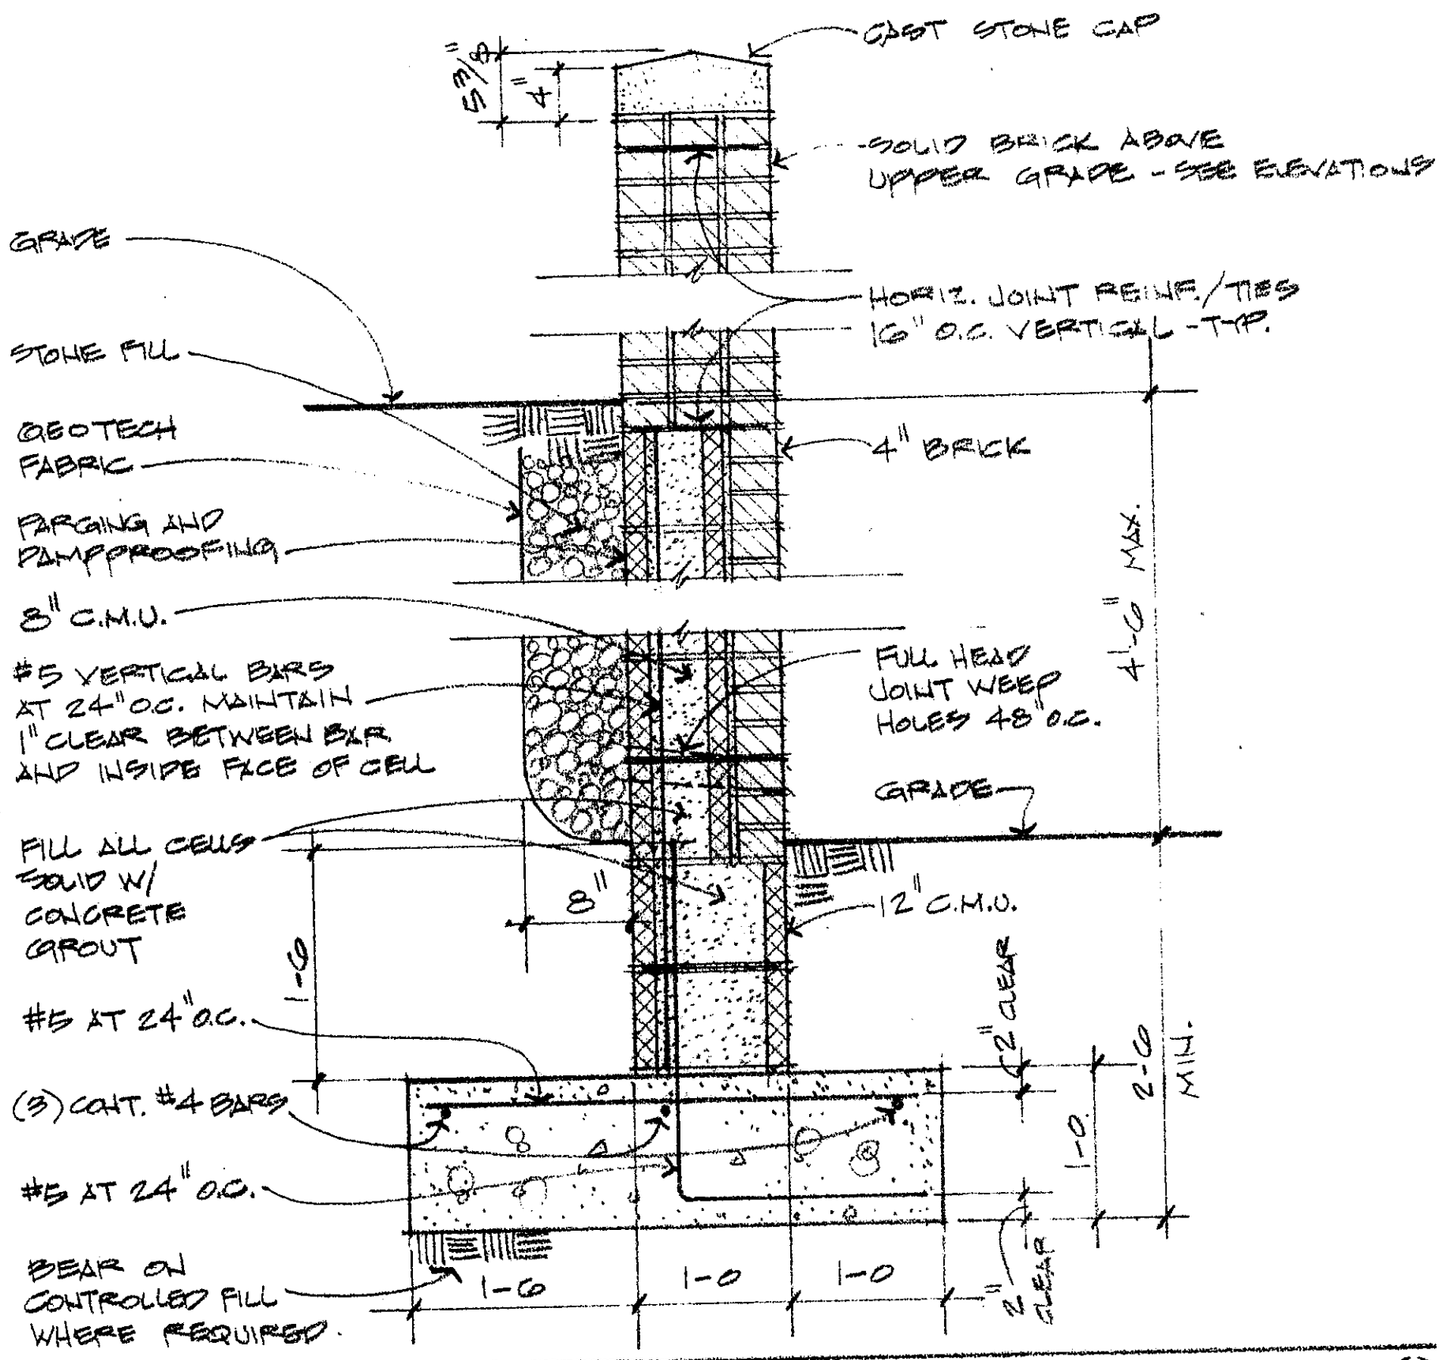

TYPICAL RETAINING WALL

SCALE 1" = 1-0

9

4-0
45-0
20-2
4-8
ELEV. PIT
20-2
10-5
7-0
PROPERTY LINE
8"
3-4
1-0
1-0
3-4
1-4
1-0
5-0
DRAIN
SUMP PIT W/ PUMP
DEPRESS SLAB 8" FOR ELEV. PIT
TYPICAL THICKENED SLAB
4-10 3/4
4-0 ELEV. PIT
1-6
1-6
1-0
10-7
8-11
2-0
1-0
5-0
TYPICAL EXTERIOR CONCRETE SLAB/STAIR ON GRADE WITH TURNED DOWN EDGE
TYPICAL INTERIOR CONCRETE SLAB ON GRADE
4" DIA PERFORATED FOOTING DRAIN PIPE IN GRAVEL FILL. TIE INTO AREA DRAINS AND SUMP PIT.
8" TYPICAL
1-0
1-0
PROVIDE CONTROLLED FILL UNDER RETAINING WALL FOOTINGS UP TO BUILDING FACE - TYP.
PROPERTY LINE
11-11
6-8
7-7
3-4
1-4
1-9
1-4
1-4
7-2
1